SITE PLAN

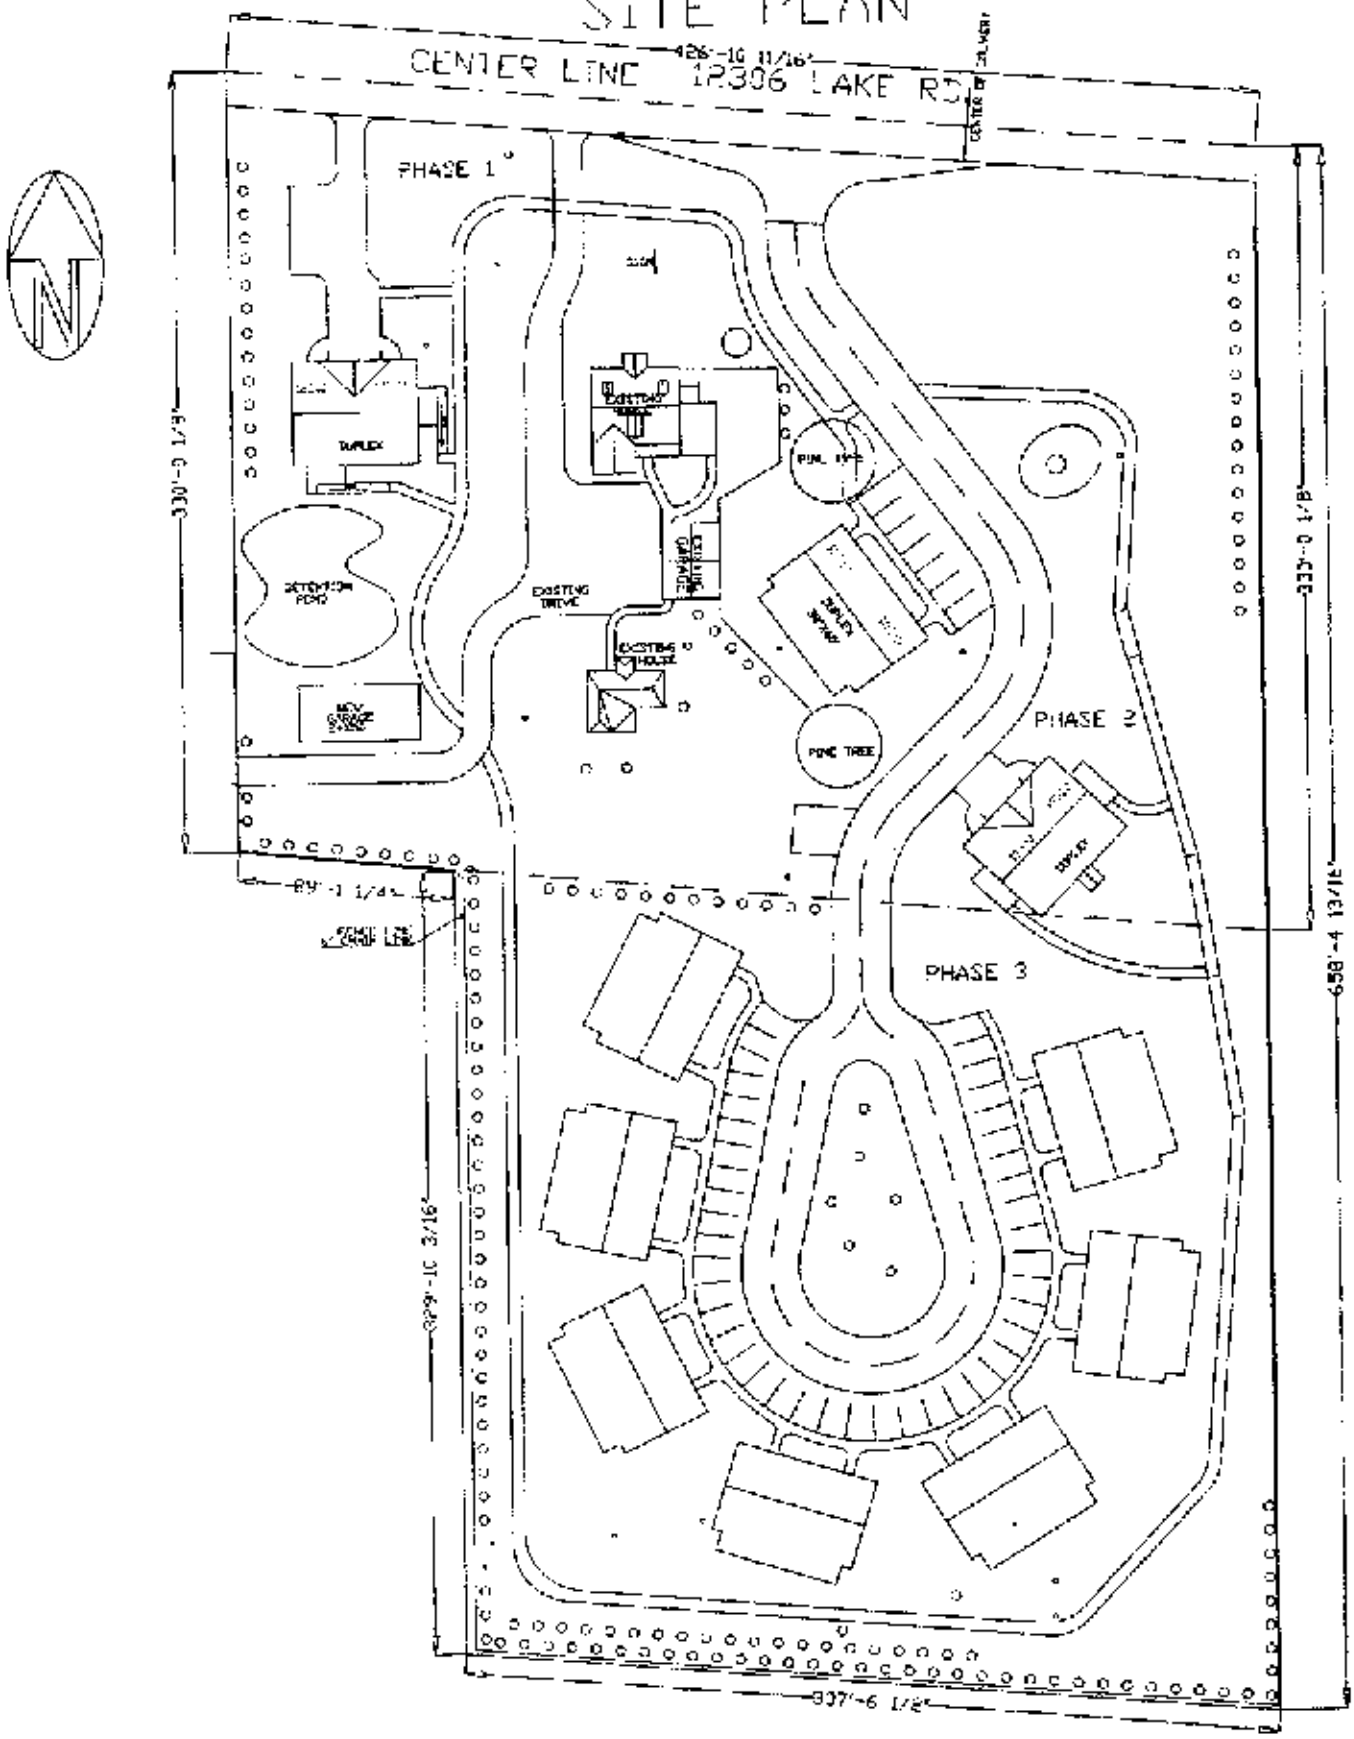
CENTER LINE 12306 LAKE RD
PHASE 1
PHASE 2
PHASE 3
DUPLEX
DETENTION POND
EXISTING DRIVE
EXISTING HOUSE
PINE TREE
PINE TREE
330'-0 1/8"
333'-0 1/8"
658'-4 13/16"
837'-6 1/2"
CENTER LINE